6285

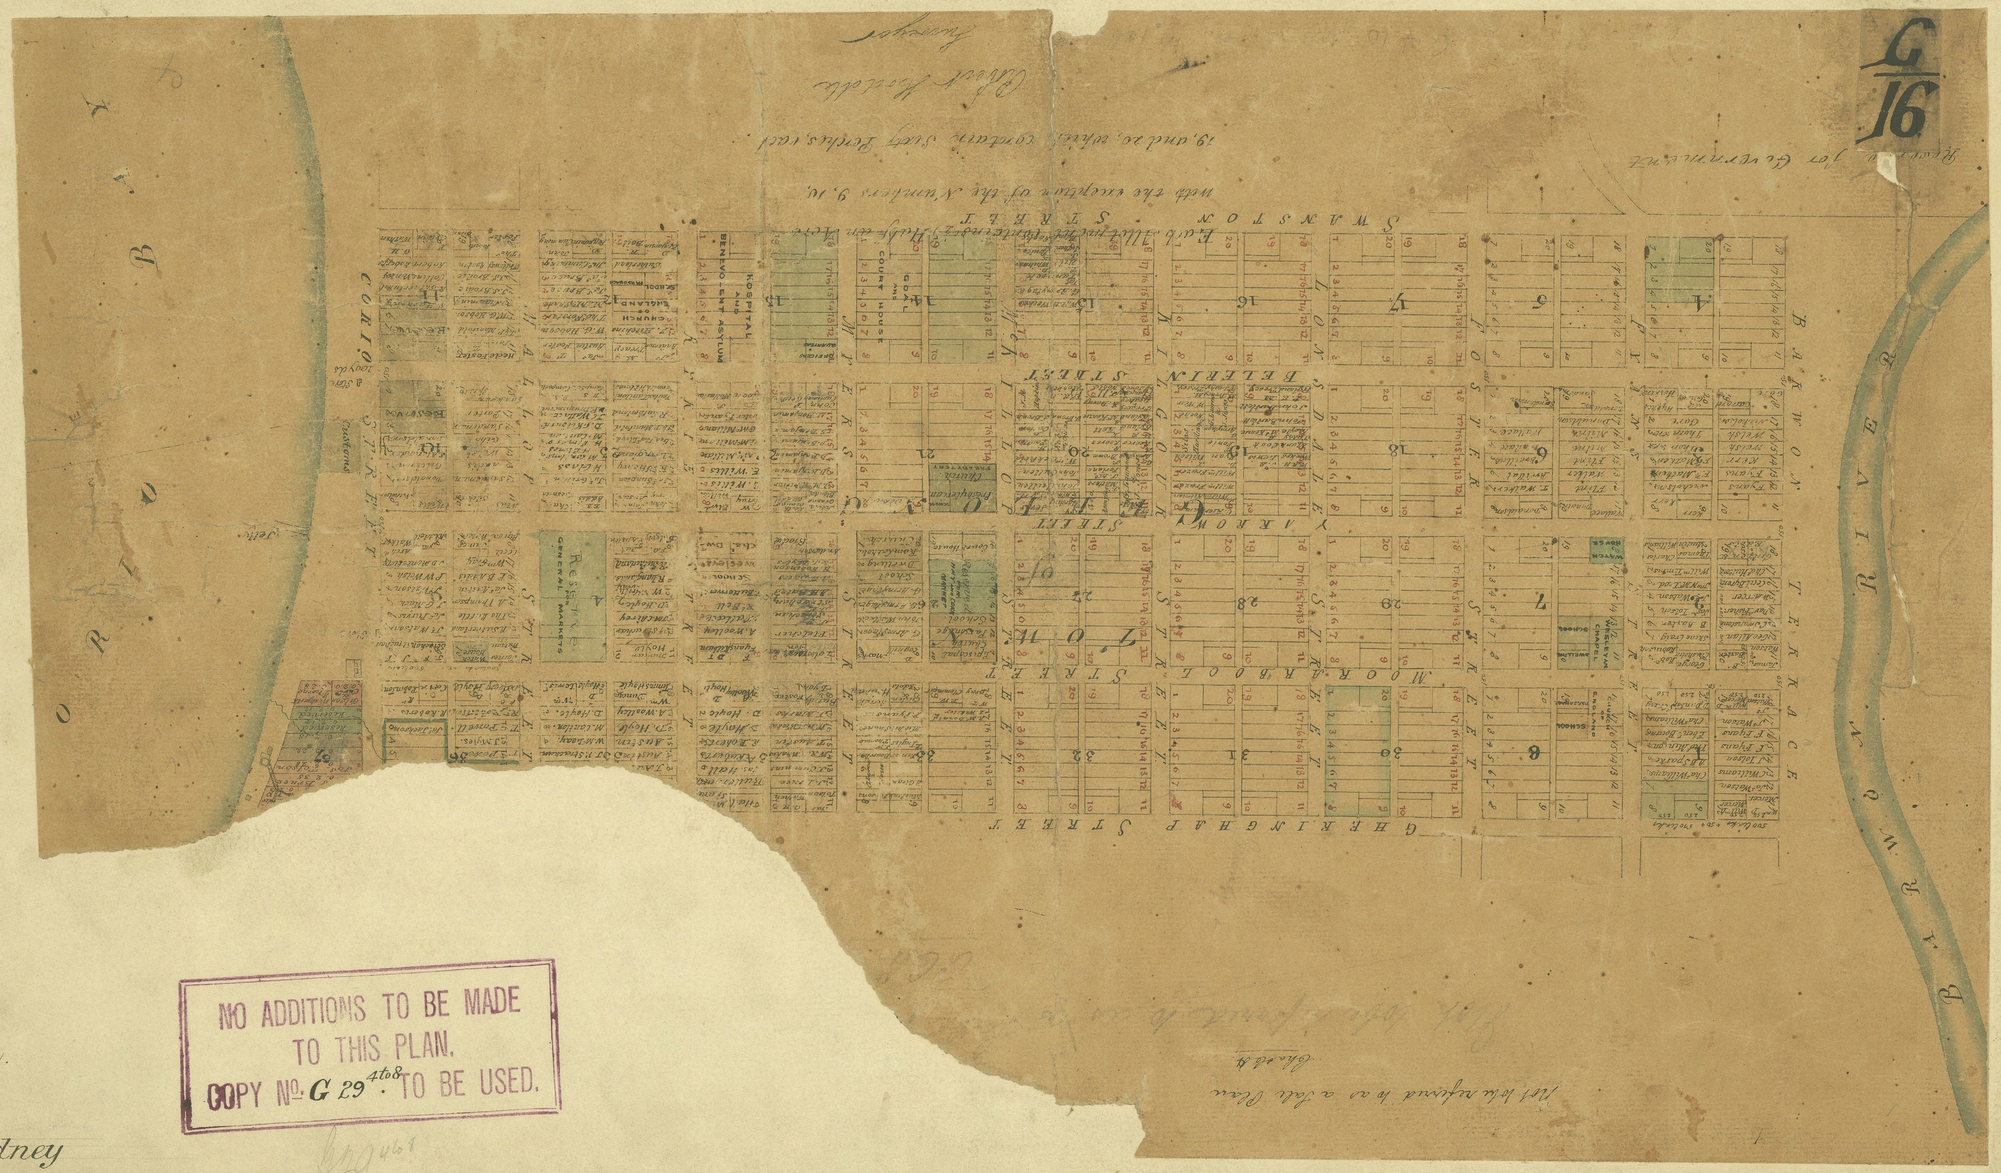

NO ADDITIONS TO BE MADE
TO THIS PLAN.
COPY No. G 29 4to8 TO BE USED.

Sydney Plan.
G
16 Sydney

© CROWN (STATE OF VICTORIA) COPYRIGHT 1973
REPRODUCTION WITHOUT WRITTEN PERMISSION IS FORBIDDEN

UPRS:
Unit:
08168/P0002
006128
11725546D

G16