Pub Lands
L
39

LILLIPUT

COUNTY OF

BOGONG

L. 5989

SCALE OF CHAINS
10 5 0 10 20 30 40 50 60 70 80 90 100

Mag. North

NOTE. THIS PLAN HAS BEEN PREPARED FROM THE MOST RELIABLE DATA IN THE POSSESSION OF THE DEPARTMENT UP TO THE DATE OF ITS COMPILATION.

INFORMATION RESPECTING LEASES OR LICENSES WHICH AWAIT FINAL COMPLETION IS NOT RECORDED.

Laid before THE GOVERNOR IN COUNCIL 7 Feb 87
R. Bladwadson
CLERK OF THE EXECUTIVE COUNCIL.

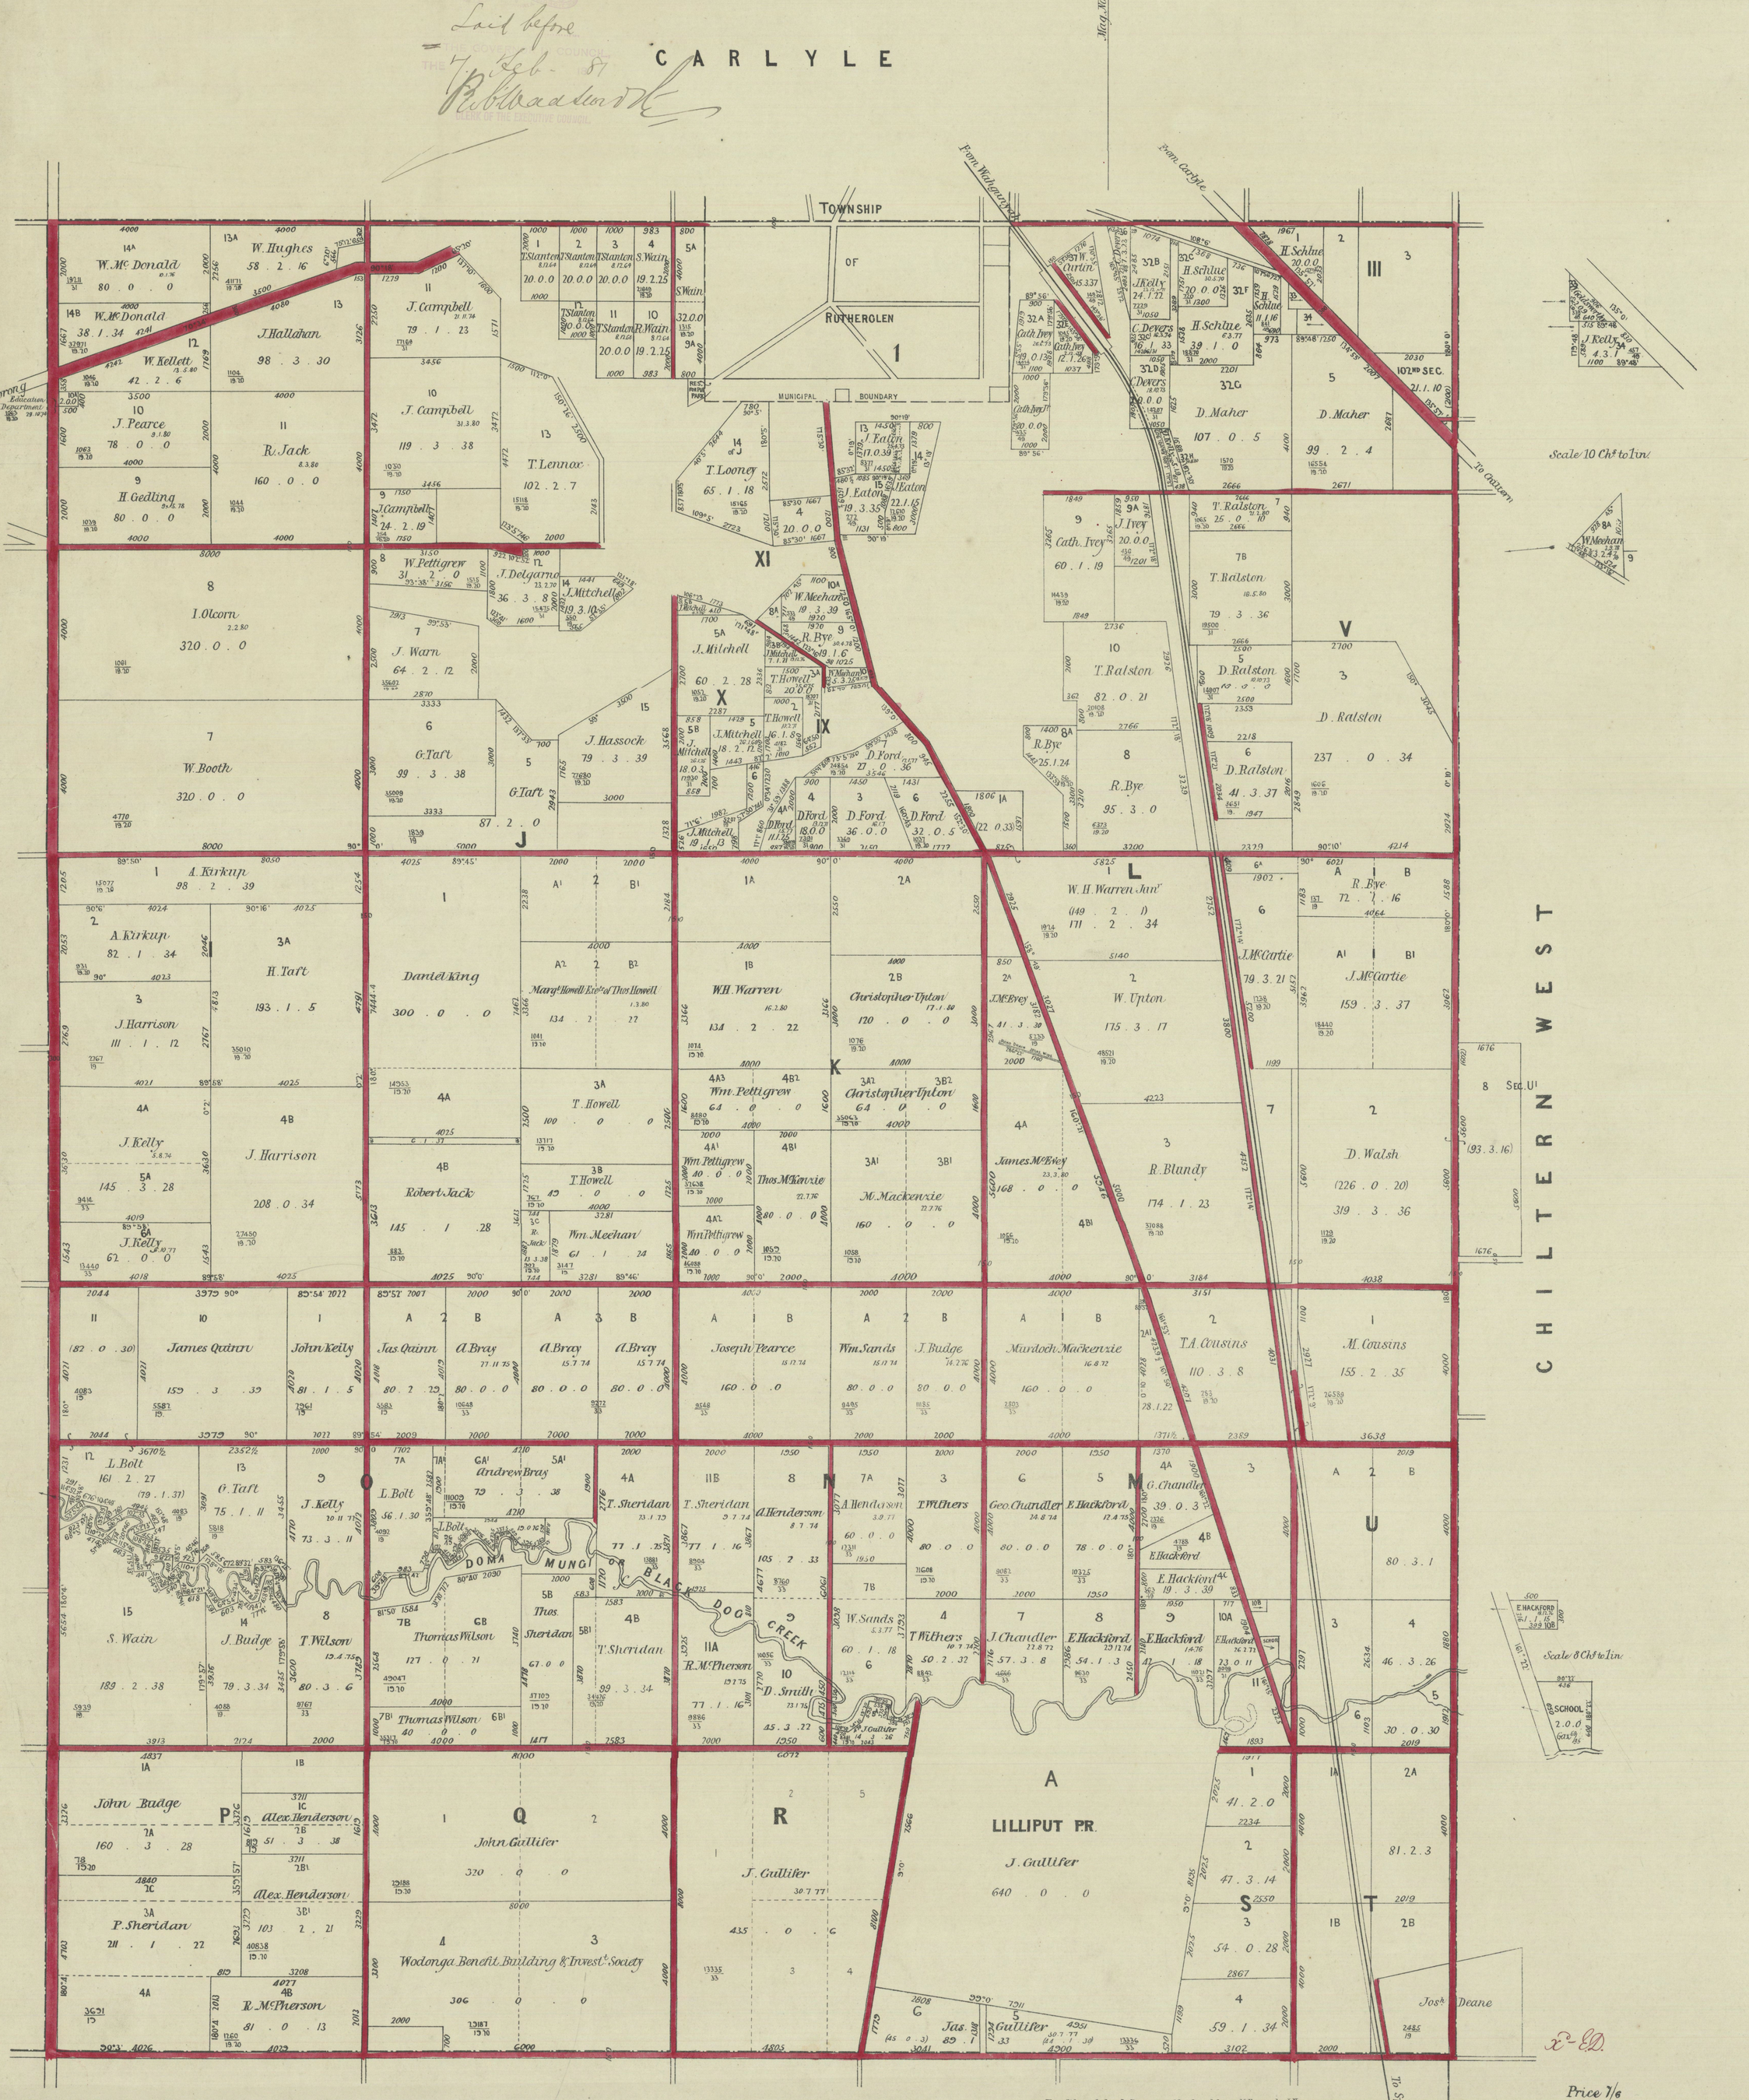

Photo-lithographed at the Department of Lands and Survey Melbourne by J. Noone.
28. 11. 80

Price 7/6