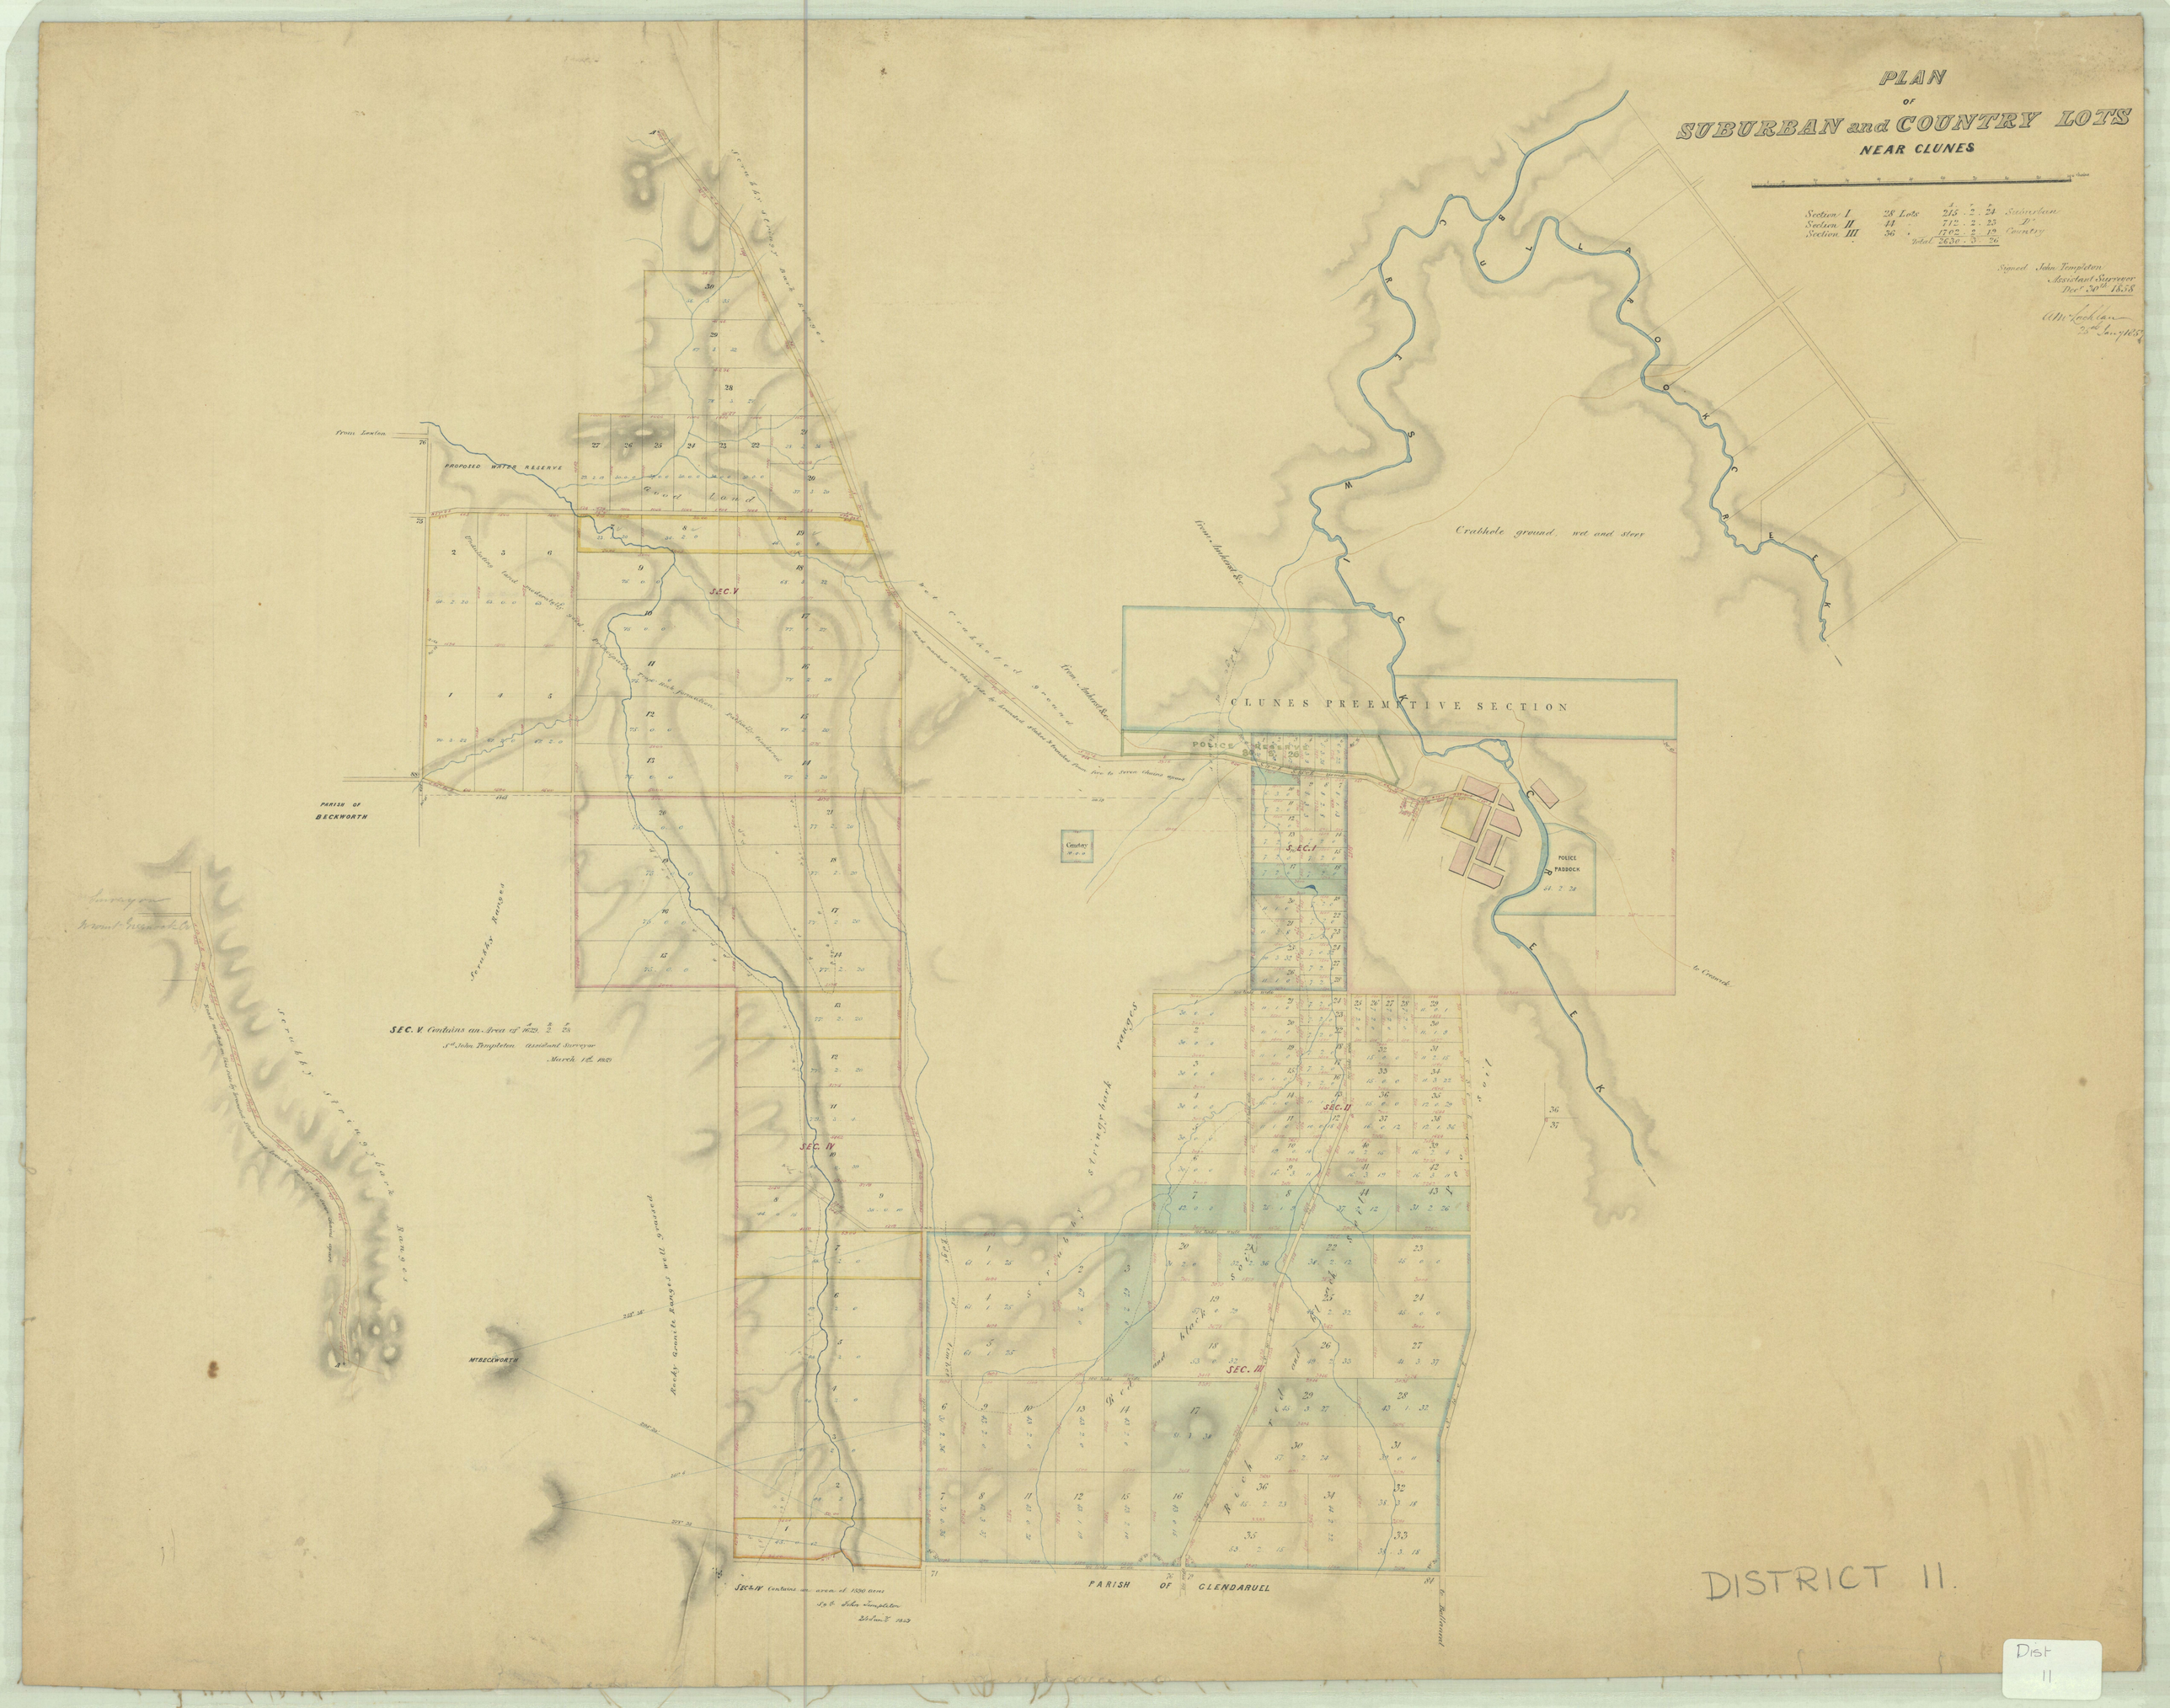
PLAN
OF
SUBURBAN and COUNTRY LOTS
NEAR CLUNES
Section I 28 Lots 215 . 2 . 24 Suburban
Section II 41 " 712 . 2 . 23 D°
Section III 36 " 1702 . 2 . 19 Country
Total 2630 . 3 . 26
Signed John Templeton
Assistant Surveyor
Decr 30th 1858
A McLachlan
25th Jany 1857
CLUNES PREEMPTIVE SECTION
POLICE PADDOCK
Crabhole ground, wet and stony
Good land
PROPOSED WATER RESERVE
PARISH OF BECKWORTH
PARISH OF GLENDARUEL
SEC. V
SEC. IV
SEC. III
SEC. II
SEC. I
Cemetery
SEC. V Contains an Area of 1629. 2. 28
Jno John Templeton Assistant Surveyor
March 1st 1859
SEC. IV Contains an area of 1530 acres
Jno John Templeton
Feby 1859
Surveyor
Mount Egerton
Rocky Granite Ranges well grassed
Stringy bark ranges
Stringy bark ranges
Rocky Ranges
Soil
Red
Red
Red
Soil
Soil
Soil