ORIGINAL PLAN ROOM
B 42
Pro Roads B 42

# BENALLA

## Counties of MOIRA & DELATITE

L. 5125

COMPILED JANUARY 1877

NOTE. THIS PLAN HAS BEEN PREPARED FROM THE MOST RELIABLE DATA IN THE POSSESSION OF THE DEPARTMENT UP TO THE DATE OF ITS COMPILATION.

INFORMATION RESPECTING LEASES OR LICENSES WHICH AWAIT FINAL COMPLETION IS NOT RECORDED.

SCALE

Compiled from O.P._ B379.382.383.384.385.386A.387R.390.392R.E
L.P._ 977.981.1053.1212.
P.R._ G47

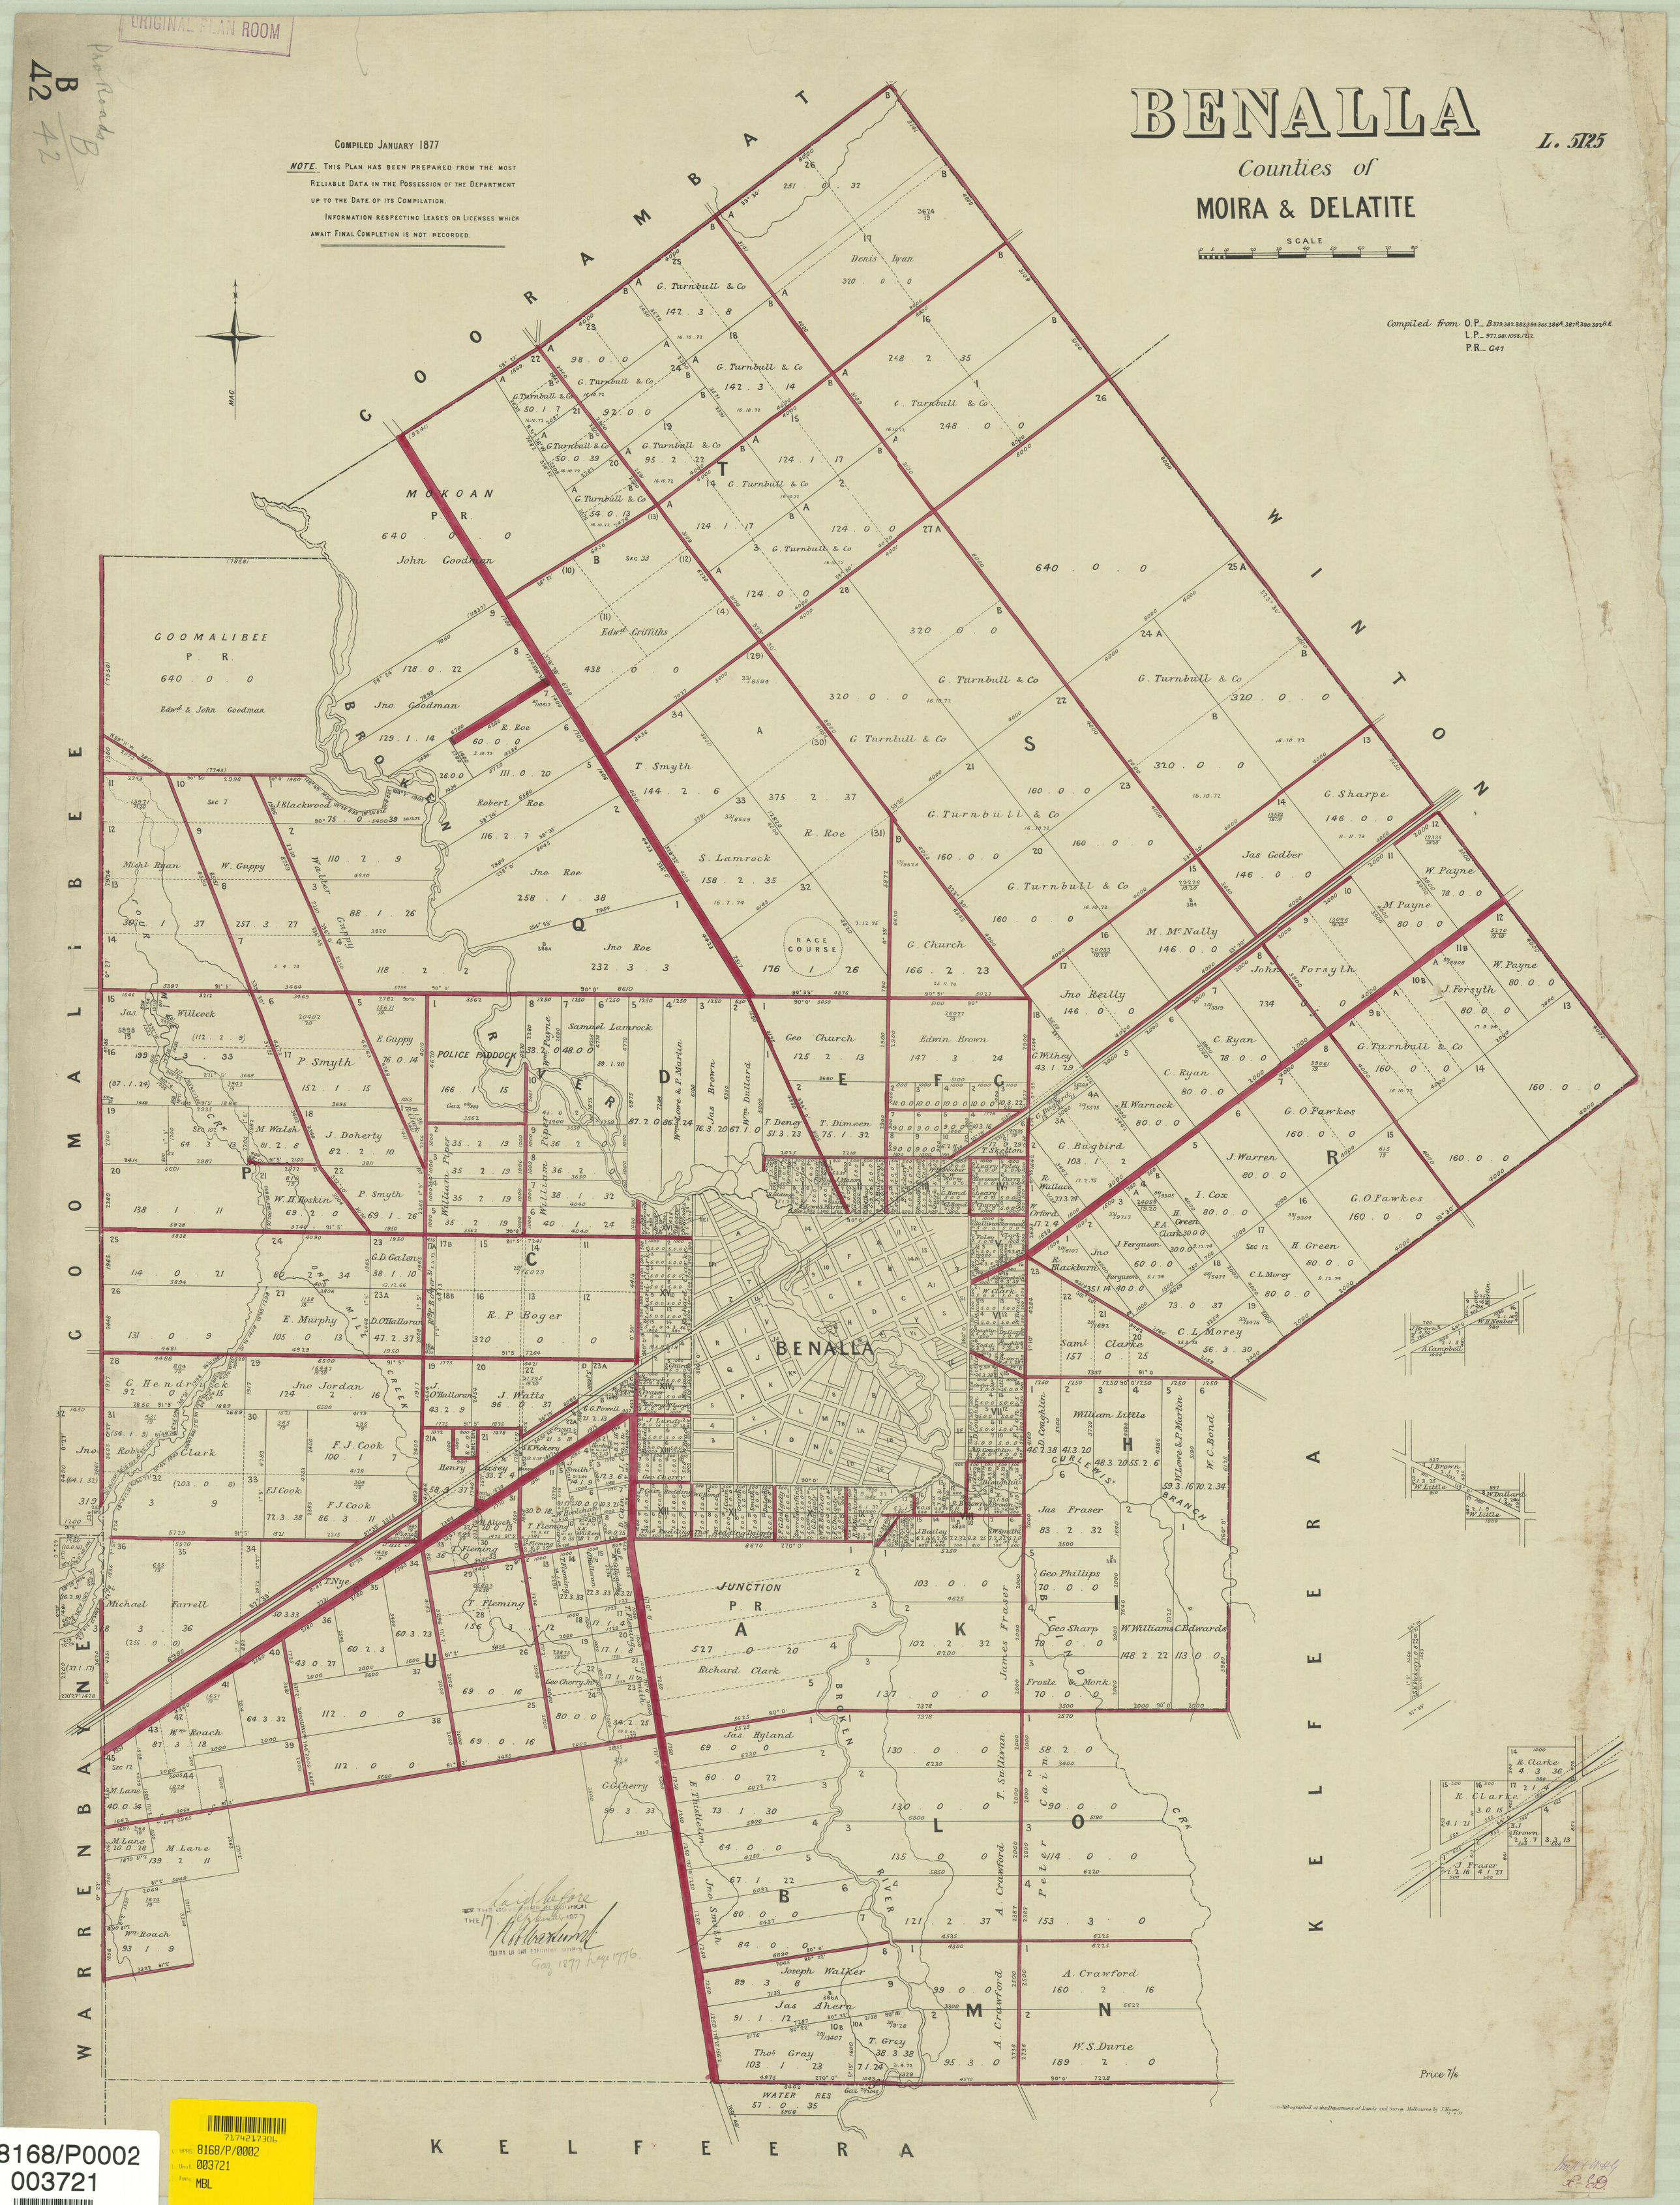


8168/P0002
003721
717421730b
Barcode 8168/P/0002
Unit 003721
Type MBL